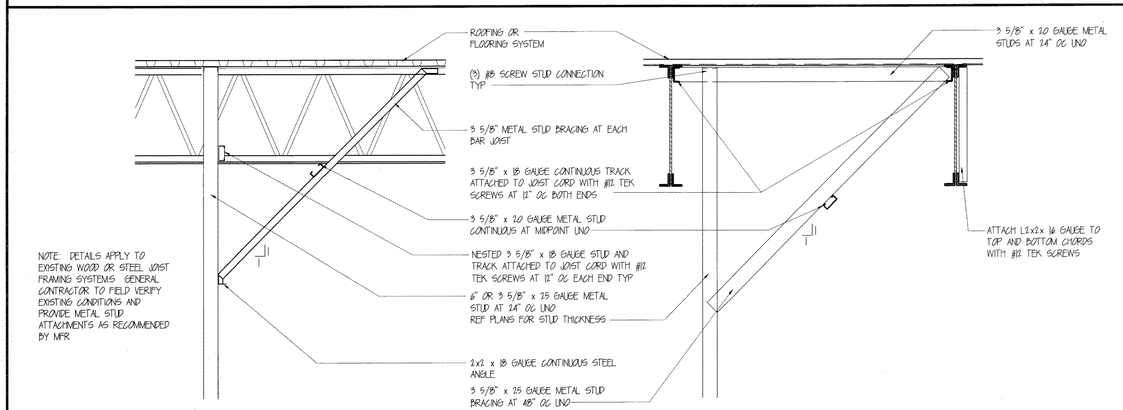

4 TYPICAL BULKHEAD ATTACHMENT

SCALE: 1 1/2" = 1'-0"

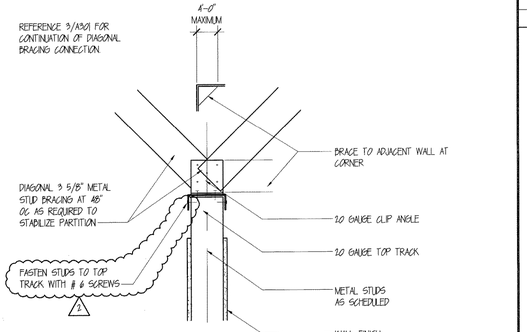

3 TYPICAL PARTITION BRACING

SCALE: 1 1/2" = 1'-0"

LIGHT GAUGE HEADER SCHEDULE

WIDTH	CLEAR SPAN	HEADER	JACK STUD	KING STUD
6"	UP TO 10'-0"	(3)-6"x18 GAUGE	(2)-6"x18 GAUGE	(1)-6"x18 GAUGE
6"	UP TO 14'-0"	(3)-8"x16 GAUGE	(3)-6"x18 GAUGE	(4)-6"x18 GAUGE

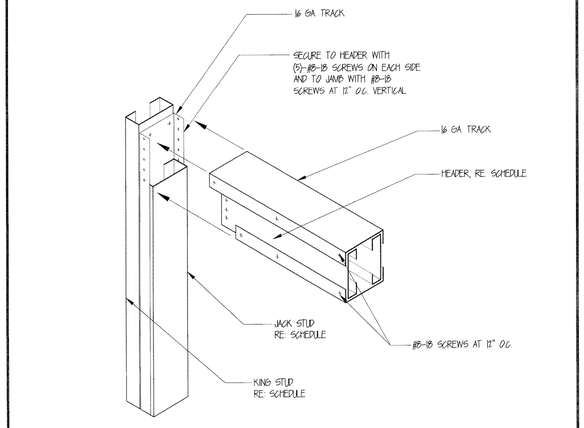

NOTES:
1. ALL EXIST FIELD CONDITIONS TO BE VERIFIED
2. COMPONENTS OF THESE WALL SECTIONS ARE LOCATED IN A CURVED WALL CREATED BY STRAIGHT RUN SEGMENTS. LOCATION OF ALL COMPONENTS IN RELATION TO THE COLUMN GRID LINE ARE TO BE FIELD COORDINATED. REFERENCE FLOOR PLANS AND REFLECTED CEILING PLAN FOR DESIGN INTENT AND DIMENSIONS.
3. REFERENCE HEADER SCHEDULE ON SHEET A3/01 FROM HEADER FRAMING DETAILS.

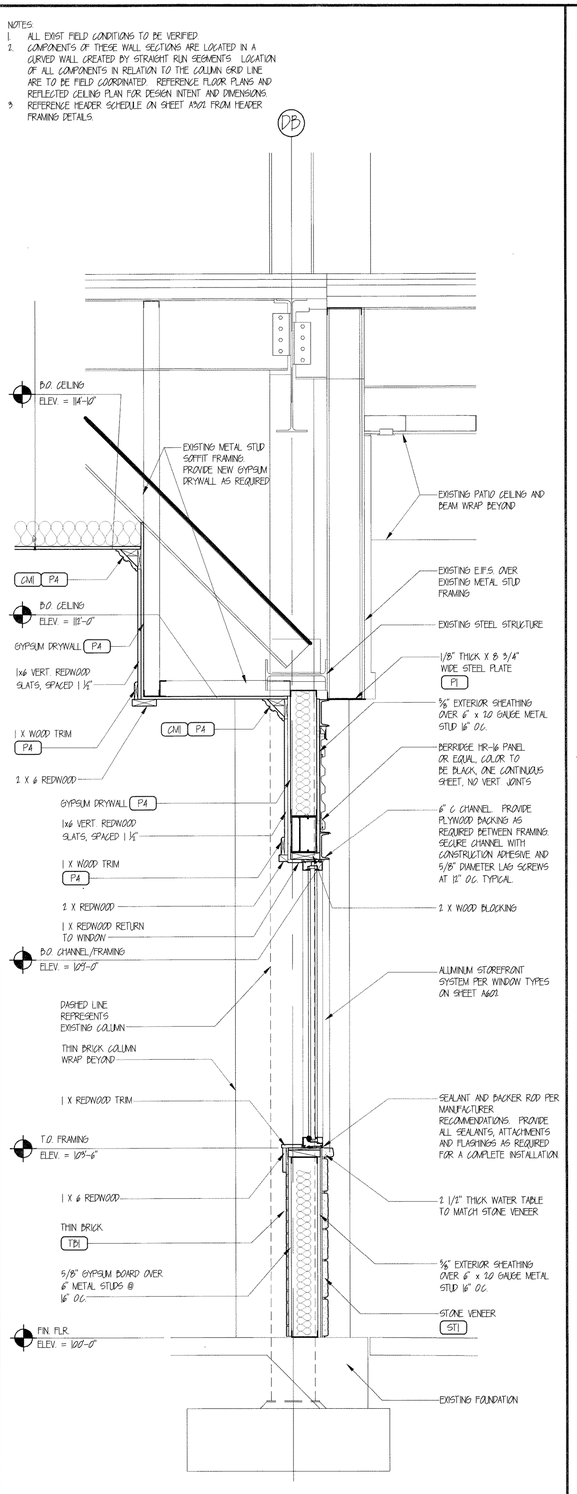

2 SECTION-TYPICAL WINDOW

SCALE: 3/4" = 1'-0"

NOTES:
1. ALL EXIST FIELD CONDITIONS TO BE VERIFIED
2. COMPONENTS OF THESE WALL SECTIONS ARE LOCATED IN A CURVED WALL CREATED BY STRAIGHT RUN SEGMENTS. LOCATION OF ALL COMPONENTS IN RELATION TO THE COLUMN GRID LINE ARE TO BE FIELD COORDINATED. REFERENCE FLOOR PLANS AND REFLECTED CEILING PLAN FOR DESIGN INTENT AND DIMENSIONS.
3. VERIFY SIZE OF CEILING OVERHEAD DOOR GEAR BOX AND VERIFY BOX CAN BE CONCEALED AS SHOWN. NOTIFY ARCHITECT OF DISCREPANCIES THAT REQUIRE MODIFICATIONS.
4. REFERENCE HEADER SCHEDULE ON SHEET A3/01 FROM HEADER FRAMING DETAILS.

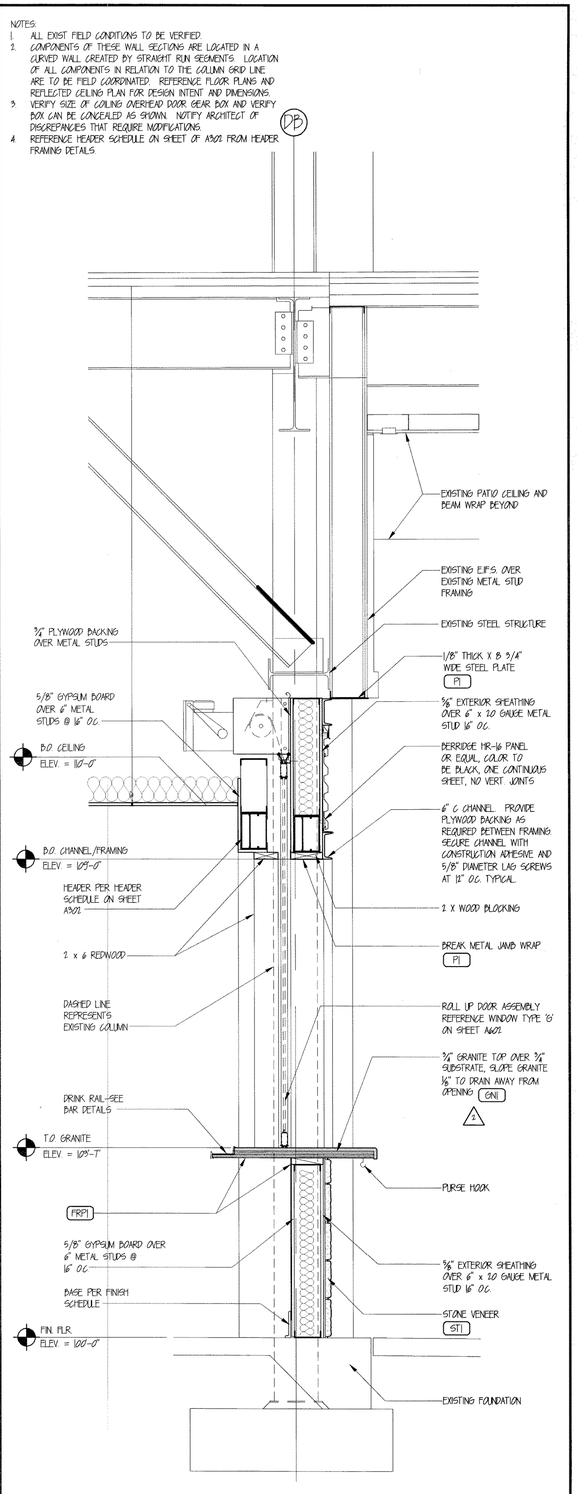

1 SECTION-OVERHEAD DOOR-BAR

SCALE: 3/4" = 1'-0"

Aaron Marshall King
STATE OF FLORIDA
LICENSE NO. AR95237
REGISTERED ARCHITECT

Architect sealing the document: Aaron Marshall King

GRIMALDI'S
COAL BRICK-OVEN PIZZERIA
4000 N Scottsdale Road, Suite 203
Scottsdale, Arizona 85251
Phone: 480.990.1347 | Fax: 480.990.1282

Aaron M. King
Architect
1221 N. Main Avenue
Sanford, FL 32771
Phone: (417) 864-0916
aking.intergerty-l@earthlink.net

DOCUMENTS FOR:
DOWNTOWN at the GARDENS
GRIMALDI'S PIZZERIA
11701 LAKE VICTORIA GARDENS AVE, STE 3101
PALM BEACH GARDENS, FL 33410

This document, and the ideas and designs incorporated herein, as an instrument of professional service, is the property of Aaron M. King, and is not to be used, in whole or in part, for any other project, without the written authorization of Aaron M. King.

Revisions:

No.	Date	Description

Project: DOWNTOWN at the GARDENS
Drawn: Aaron M. King
Approved:
Issue Date: 12/28/2010

Sheet Title: WALL SECTIONS

Sheet No: **A302**