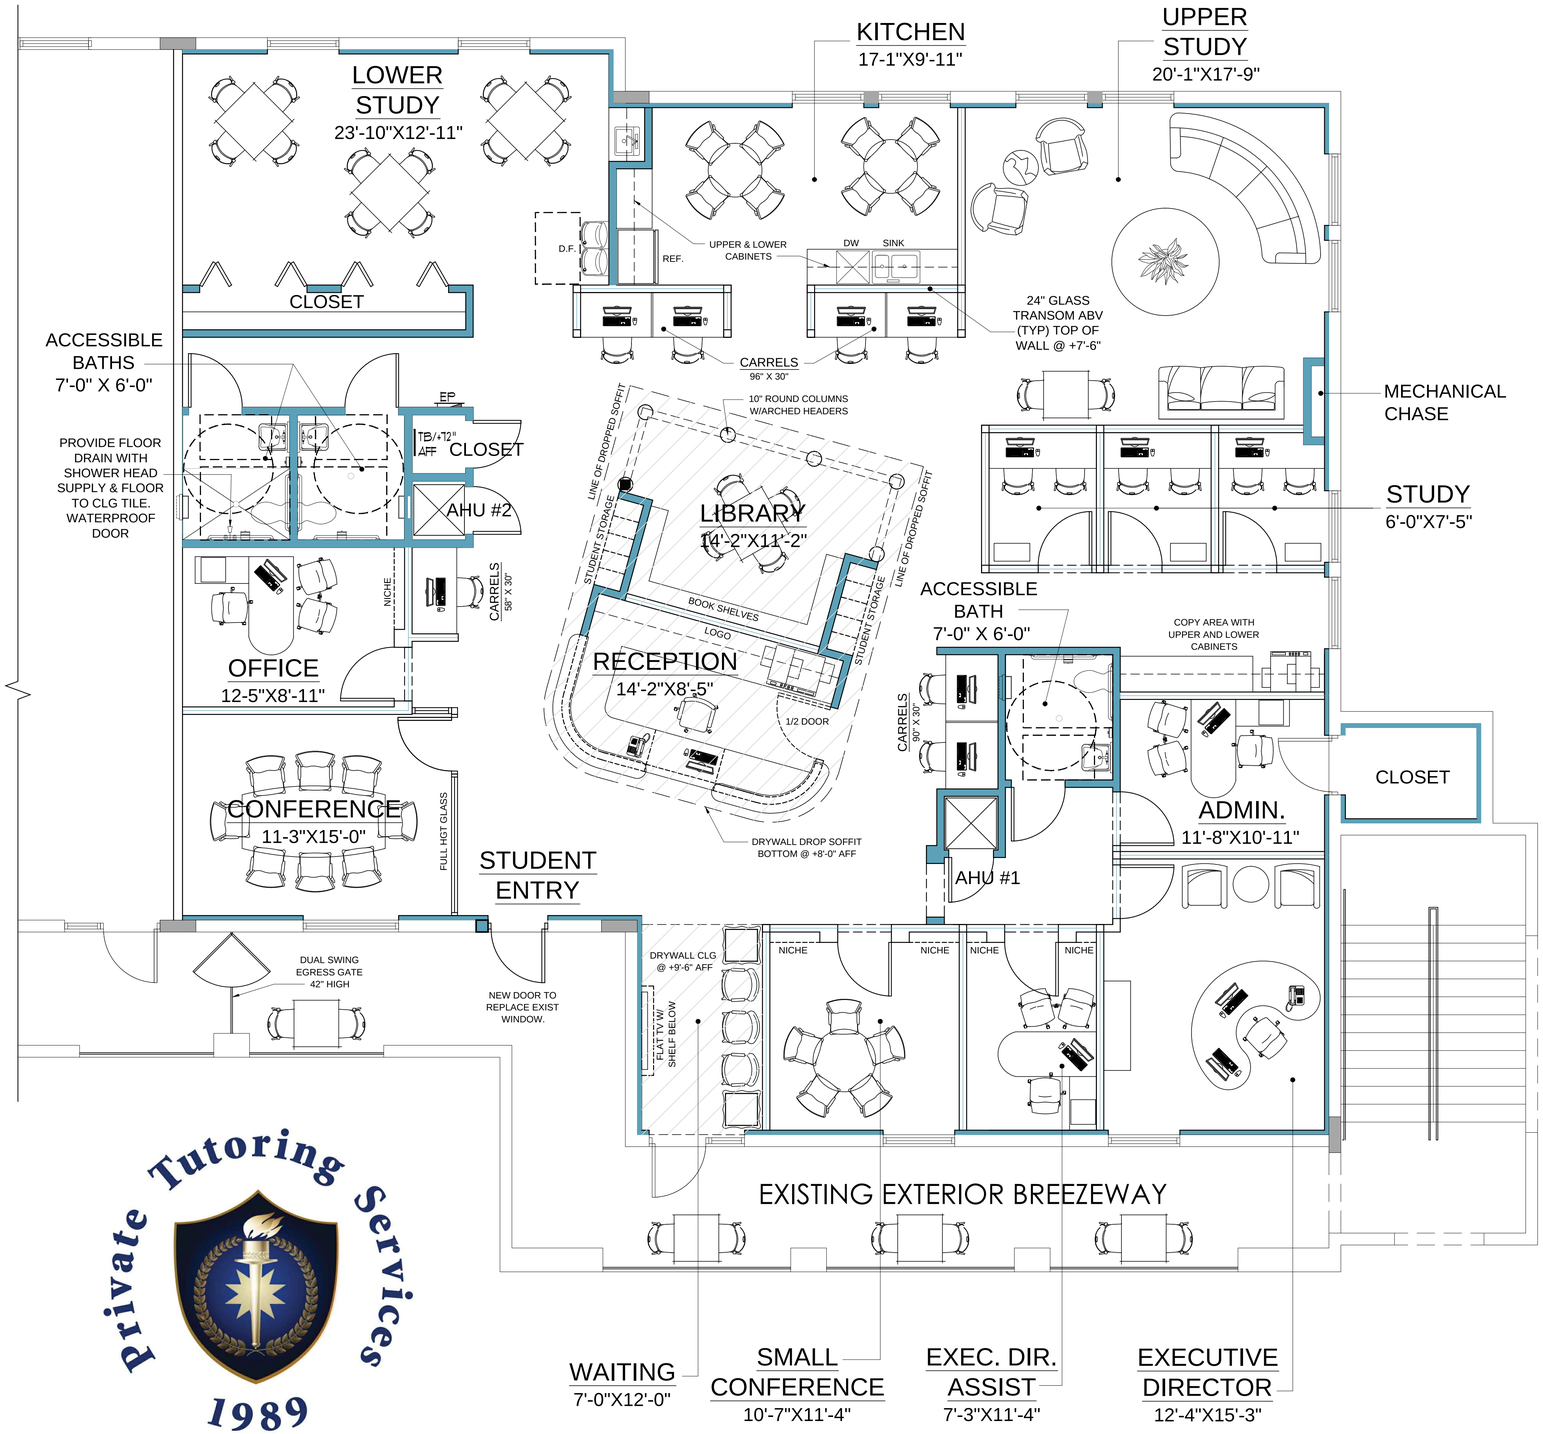

AREA CALCULATIONS	
TOTAL TENANT OFFICE AREA	3,669 S.F.

INTERIOR PLAN LEGEND

- DENOTES 1/2 SIZE DOOR @ RECEPTION
- DENOTES 7'-6" HGT WALL WITH 24" FIXED GLASS TRANSOME ABOVE
- DENOTES EXISTING STEEL COLUMN
- DENOTES NEW CONSTRUCTION WALL @ 42" A.F.F.
- DENOTES NEW CONSTRUCTION 9'-6" HGT. WALL

AREA CALCULATIONS	
TOTAL TENANT OFFICE AREA	3,669 S.F.

NORTH

CONSTRUCTION PLAN 1
SCALE: 1/8" = 1'-0"

Private Tutoring Services 1989

STEVEN E. MYOTT ARCHITECT INTERIOR DESIGN
639 e. ocean ave. suite 403
boynton beach, florida
www.stevenmyott.com
p: 561.734.7034

PRIVATE TUTORING SERVICES AT WELLINGTON

- TENANT IMPROVEMENT WORK -

PROFESSIONAL CENTER AT WELLINGTON
13421 SOUTH SHORE BOULEVARD, SUITE 202
VILLAGE OF WELLINGTON, FLORIDA 33421

ARCHITECT
STEVEN E. MYOTT, ARCHITECT
AR0014888

ALL DRAWINGS AND WRITTEN MATERIAL APPEARING HEREIN CONSTITUTE ORIGINAL AND UNPUBLISHED WORK OF THE ARCHITECT AND MAY NOT BE USED, DUPLICATED OR DISCLOSED IN ANY FORM WITHOUT THE EXPRESSED WRITTEN CONSENT OF THE ARCHITECT

PROJECT NO: 11641
DRAWN BY: DVP
CHECKED BY: SV/SM

NO:	DATE:	ISSUED FOR:
1	12.12.2011	CLIENT REVIEW

12/13/2011 9:34:32 AM Administrator S:\01_Projects\2011\11.1.164.01_LL_Wellington Academy\11.1.164.01_Drawings\11.1.164.01_CD\11.1.164.01_Wellington Academy_CD.dwg