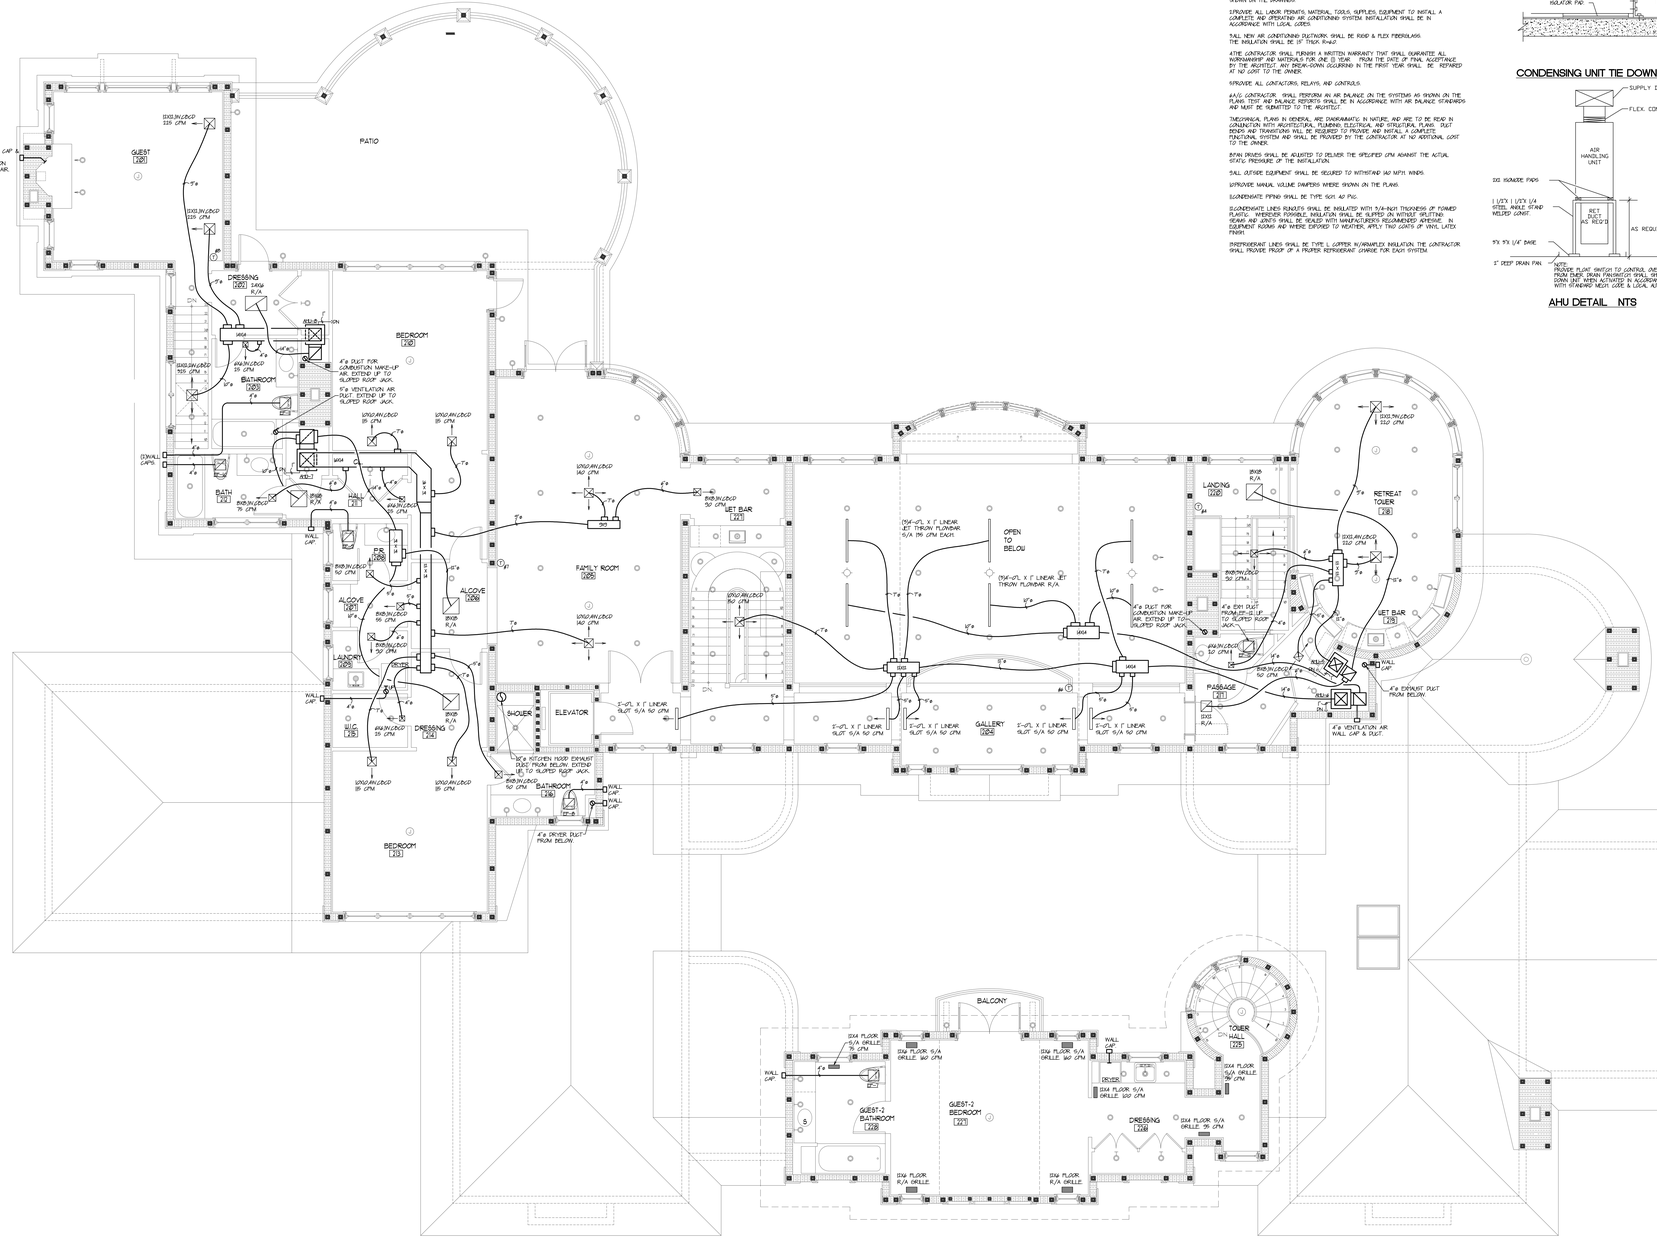
PATIO
BATH 12
WALL 2
LAUNDRY 124
CLOSET 125
ALCOVE 126
ALCOVE 123
FIR. 122
FAMILY ROOM 122
JET BAR 27
OPEN TO BELOW
LANDING 216
RETREAT TOWER 28
PASSAGE 221
ELEVATOR
SHOWER
BATHROOM 218
BEDROOM 213
GALLERY 206
BALCONY
TOWER HALL 225
GUEST-2 BATHROOM 228
GUEST-2 BEDROOM 227
DRESSING 226
DRYER
4'ø WALL CAP & DUCT FOR COMBUSTION MAKE-UP AIR.
4'ø DUCT FOR COMBUSTION MAKE-UP AIR. EXTEND UP TO SLOPED ROOF JACK.
4'ø VENTILATION AIR DUCT. EXTEND UP TO SLOPED ROOF JACK.
16'ø KITCHEN HOOD EXHAUST DUCT FROM BELOW. EXTEND UP TO SLOPED ROOF JACK.
4'ø DRYER DUCT FROM BELOW
4'ø EXH DUCT FROM GYM-GUP. EXTEND UP TO SLOPED ROOF JACK.
4'ø EXHAUST DUCT FROM BELOW
4'ø VENTILATION AIR WALL CAP & DUCT.
(3)WALL CAPS
(2)WALL CAPS
(1)WALL CAP
